Section drawing - Tanum Traditional Outward opening Top hung casement window	**Material:** Timber + Aluminium	**Frame:** 120 + 12 mm	**Glass:** Triple glazed	
Snittritning - Tanum Kultur Utåtgående överhängt fönster	**Material:** Trä + Aluminium	**Karm:** 120 + 12 mm	**Glas:** 3-glas	

Document ID: 0004BC(1.1) | **Date:** 19 December 2017 | **Page:** 1 of 1

Applicable for product codes:

FÖK

NorDan

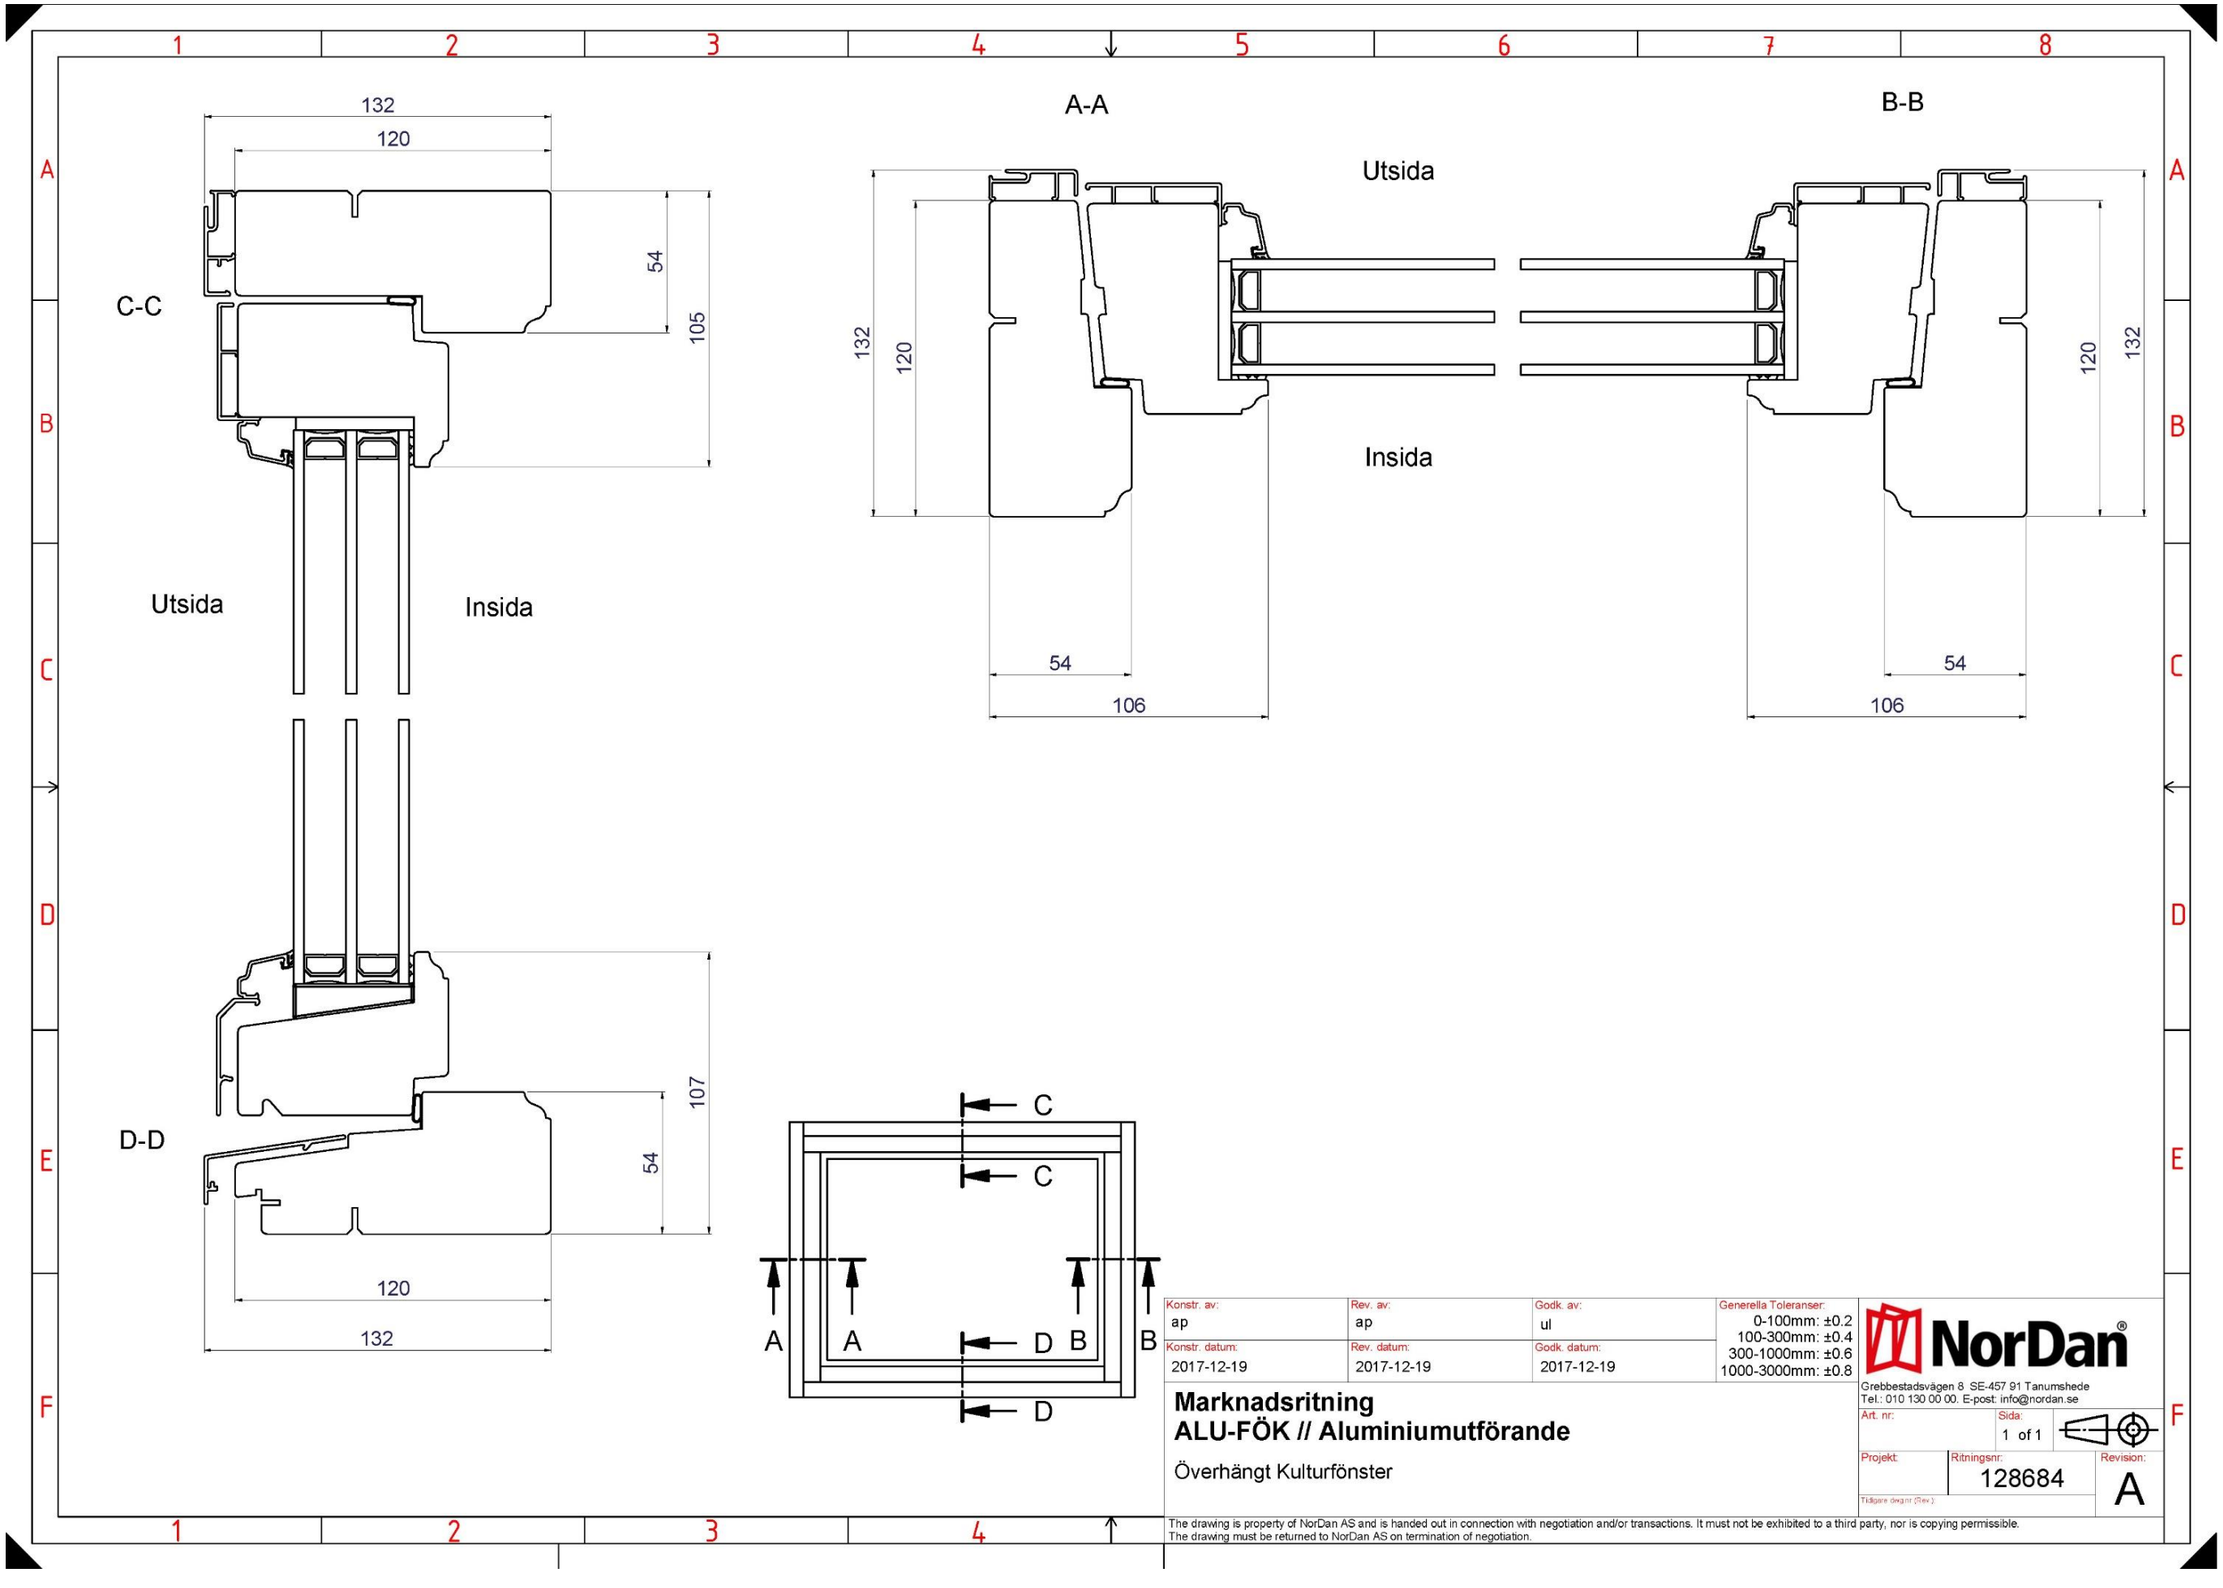

Konstr. av:	Rev. av:	Godk. av:	Generella Toleranser:
ap	ap	ul	0-100mm: ±0.2 100-300mm: ±0.4 300-1000mm: ±0.6 1000-3000mm: ±0.8
Konstr. datum:	**Rev. datum:**	**Godk. datum:**	
2017-12-19	2017-12-19	2017-12-19	

Marknadsritning
ALU-FÖK // Aluminiumutförande

Överhängt Kulturfönster

NorDan
Grebbestadsvägen 8 SE-457 91 Tanumshede
Tel.: 010 130 00 00. E-post: info@nordan.se

Art. nr:	Sida:	
	1 of 1	
Projekt:	**Ritningsnr:**	**Revision:**
	128684	A

Tidigare dwgnr (Rev.):

The drawing is property of NorDan AS and is handed out in connection with negotiation and/or transactions. It must not be exhibited to a third party, nor is copying permissible.
The drawing must be returned to NorDan AS on termination of negotiation.